

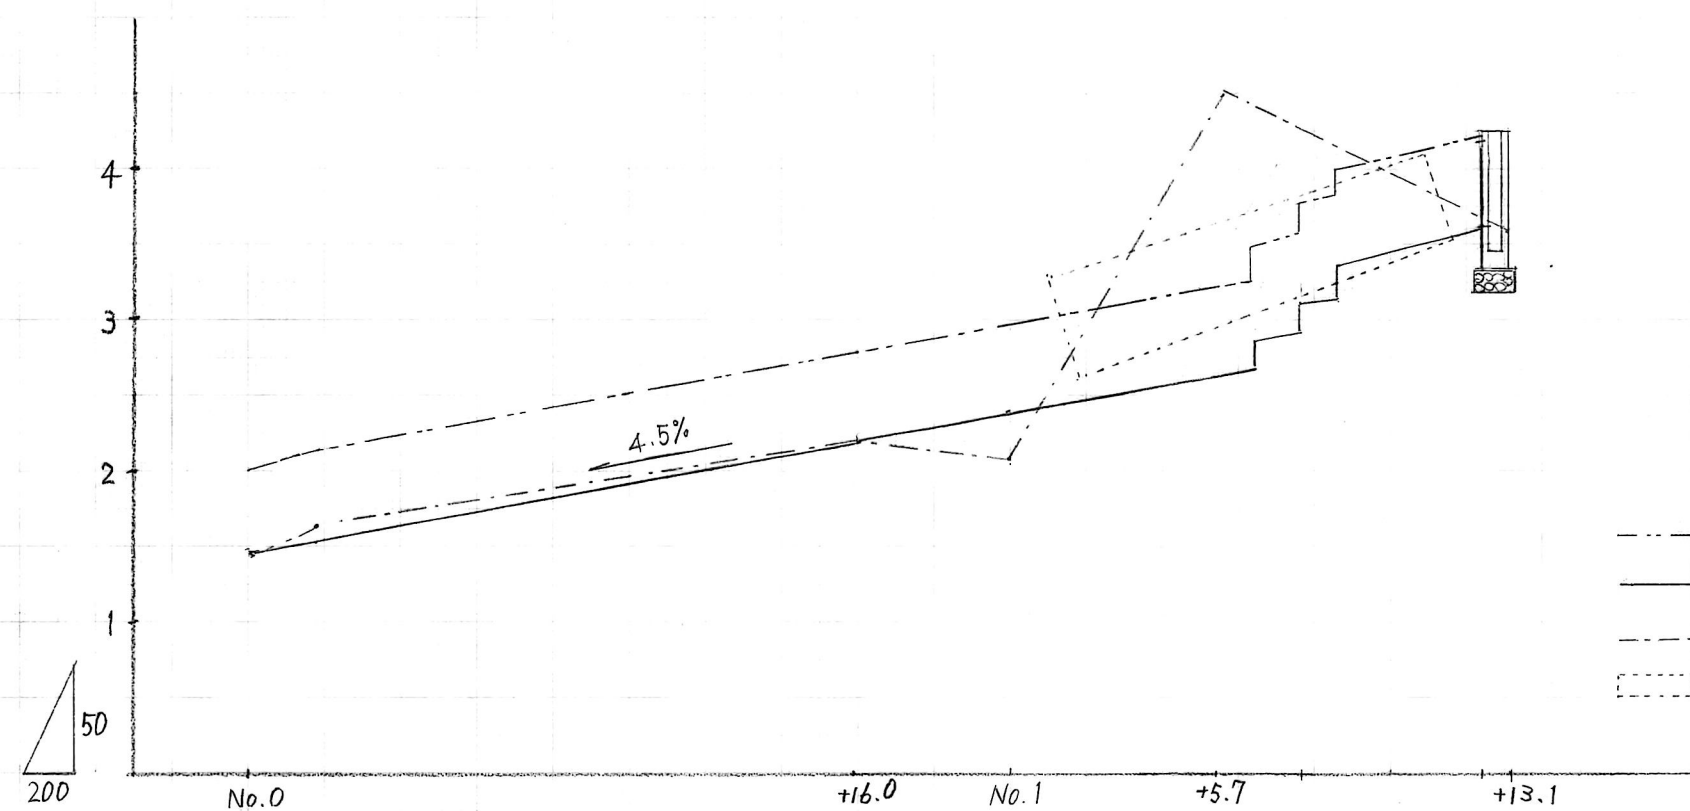
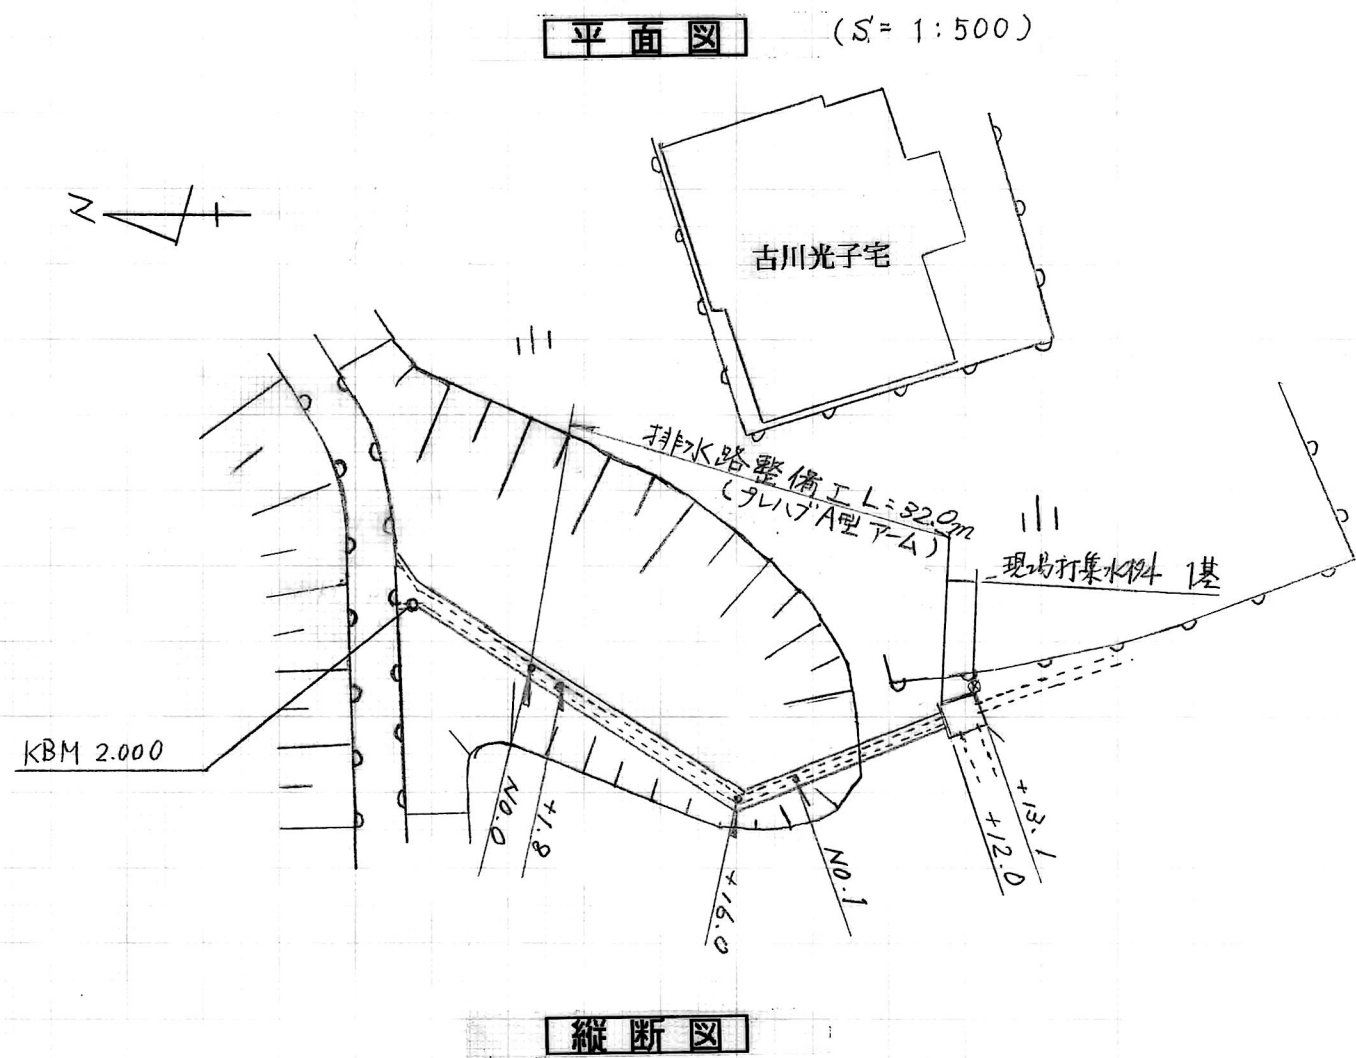
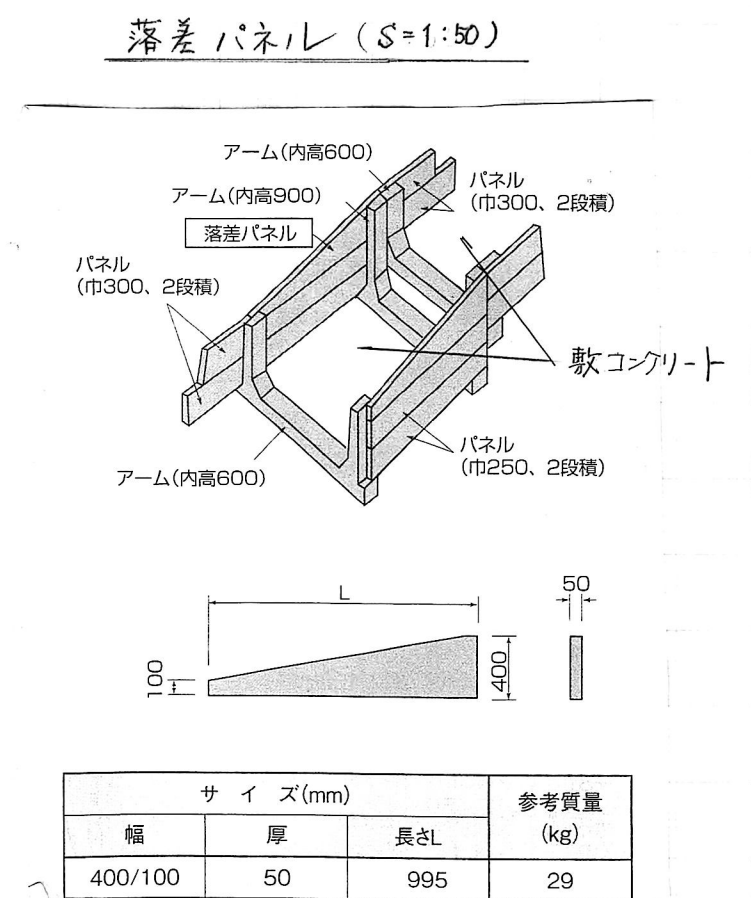
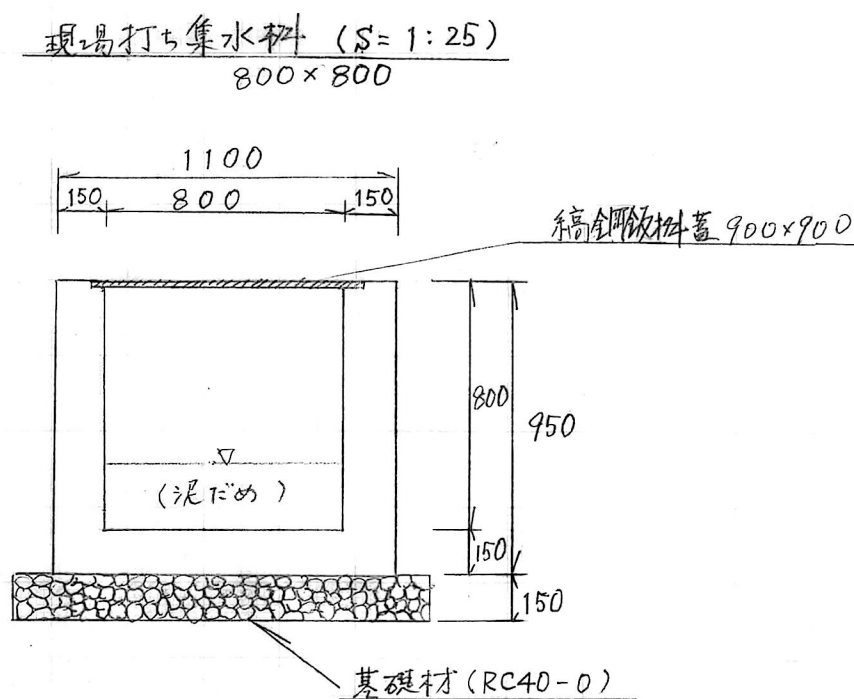


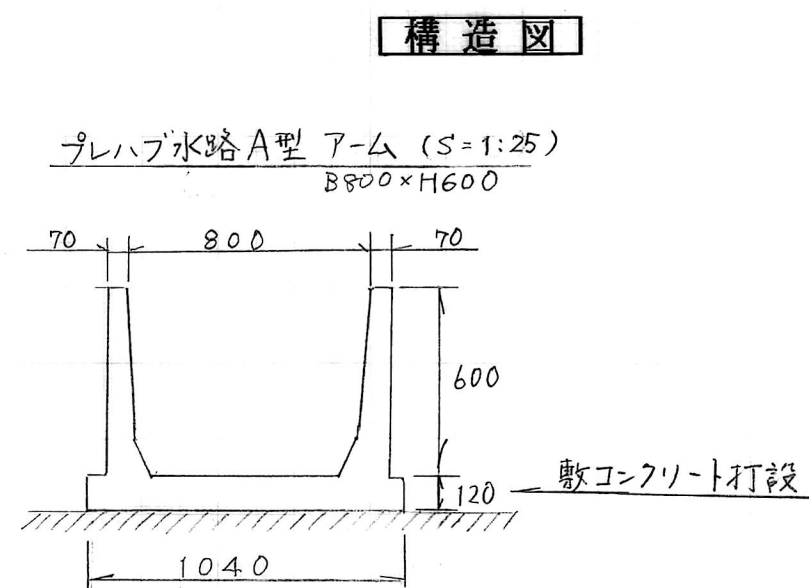

測点	L	C	R	設計 (天端)	参考
No. 0	(2.35) 1.420	(2.355) 1.455	(2.33) 1.430	(2.060) 1.460	既設上縁 敷高 (C) 1.460
+1.8	1.445	1.630	2.070	(2.160) 1.540	(T-A) (800x600)
+16.0	2.370	2.180	2.530	(2.780) 2.180	
No. 1 +1.0	2.380	2.050	2.355	(2.960) 2.360	HPφ500 管長 3.280
+5.7		4.475		(3.215) 2.617	
+6.7				(2.662) 2.662	
+7.7				(2.907) 3.107	
+8.7				(3.152) 3.352	
+10.7					HPφ500 管長 4.080
+12.0 +13.1	3.690	3.595	3.620	3.595	

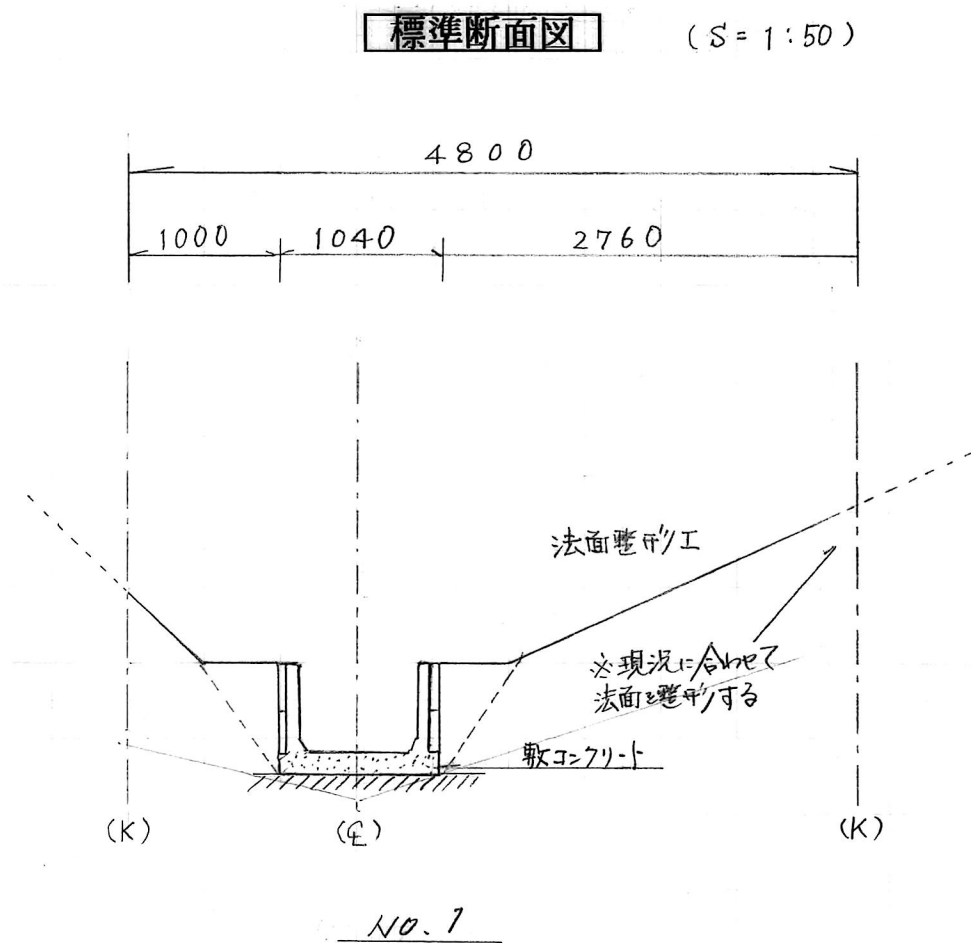


業務名/工事名	建工第41号 排水路改修工事		
施行箇所名	海津市南濃町羽沢 地内		
縮尺	図示	図面番号	葉ノ内
事務所名	海津市		


横断図 (S=1:50)

NO.0


PL = 既設構造物E1合流点

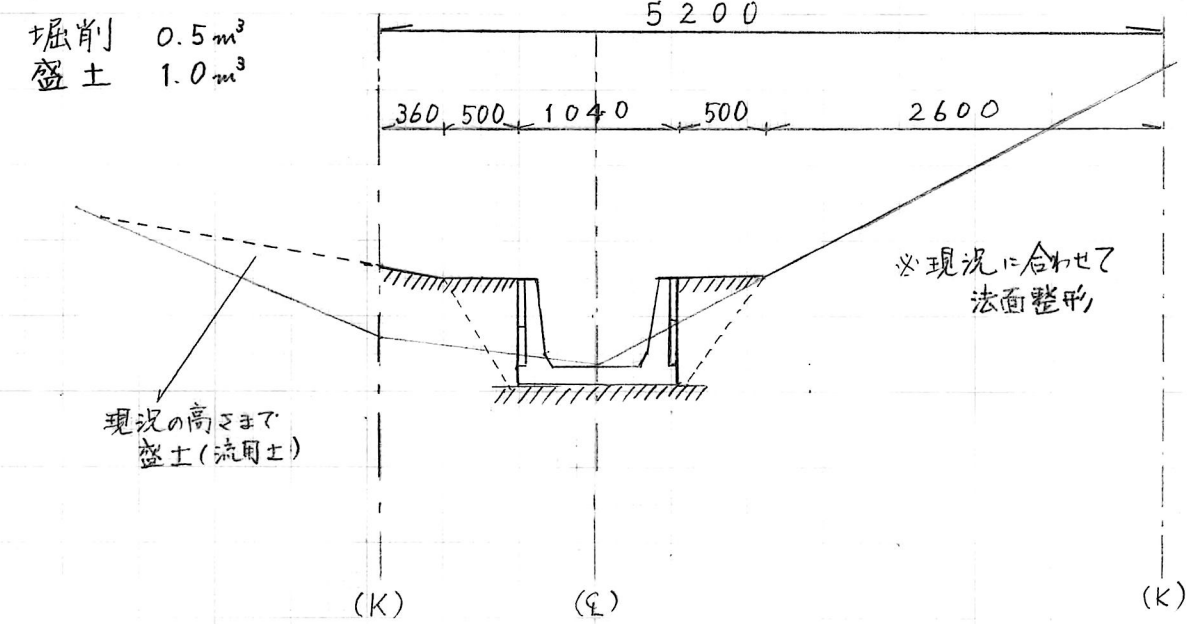


NO.0+16.0

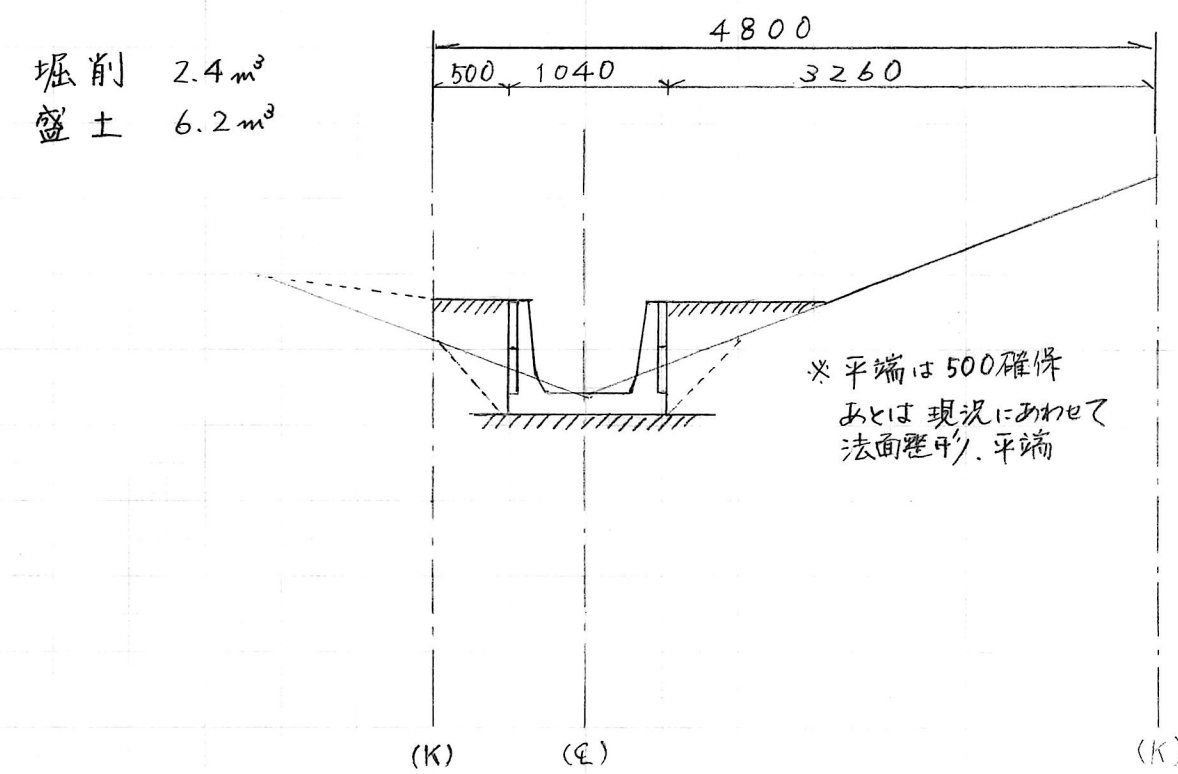

NO.1+5.7

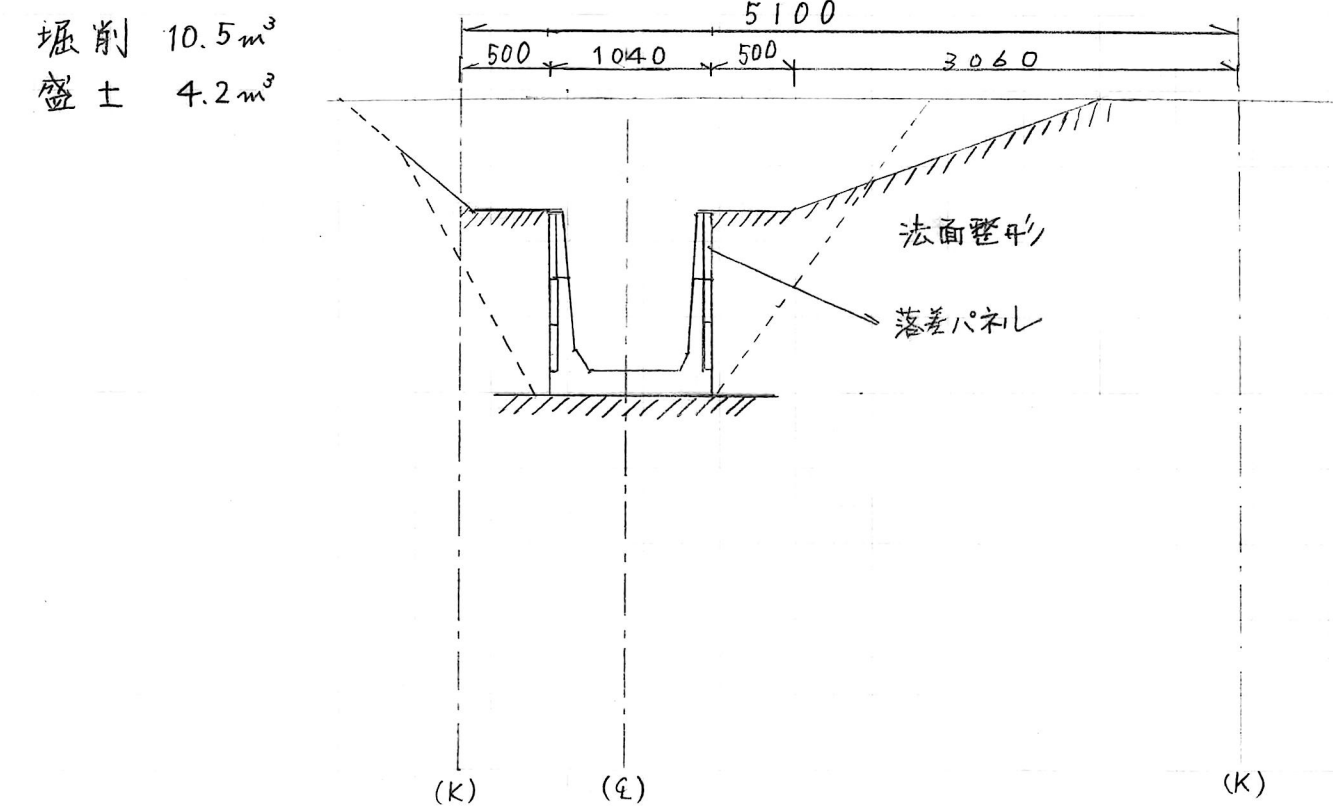

NO.1+13.1

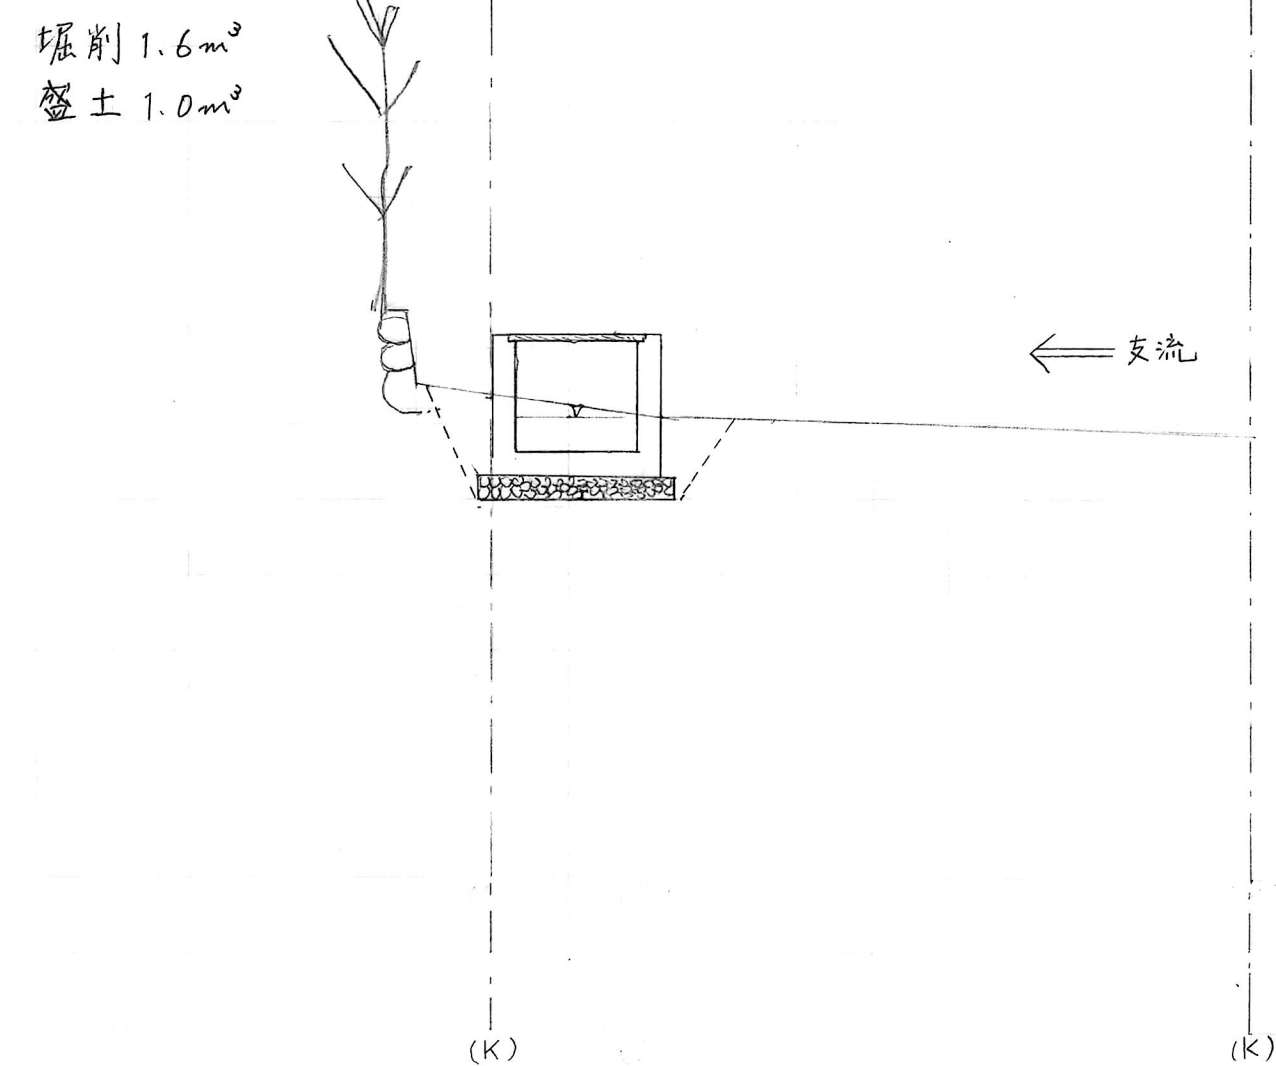

業務名/工事名	建第41号 排水路改修工事		
施行箇所名	海津市南濃町羽沢 地内		
縮尺	図示	図面番号	葉ノ内
事務所名	海津市		